LANDSCAPE PLAN

WORLD OVERCOMERS CHURCH
BARTLETT, ILLINOIS

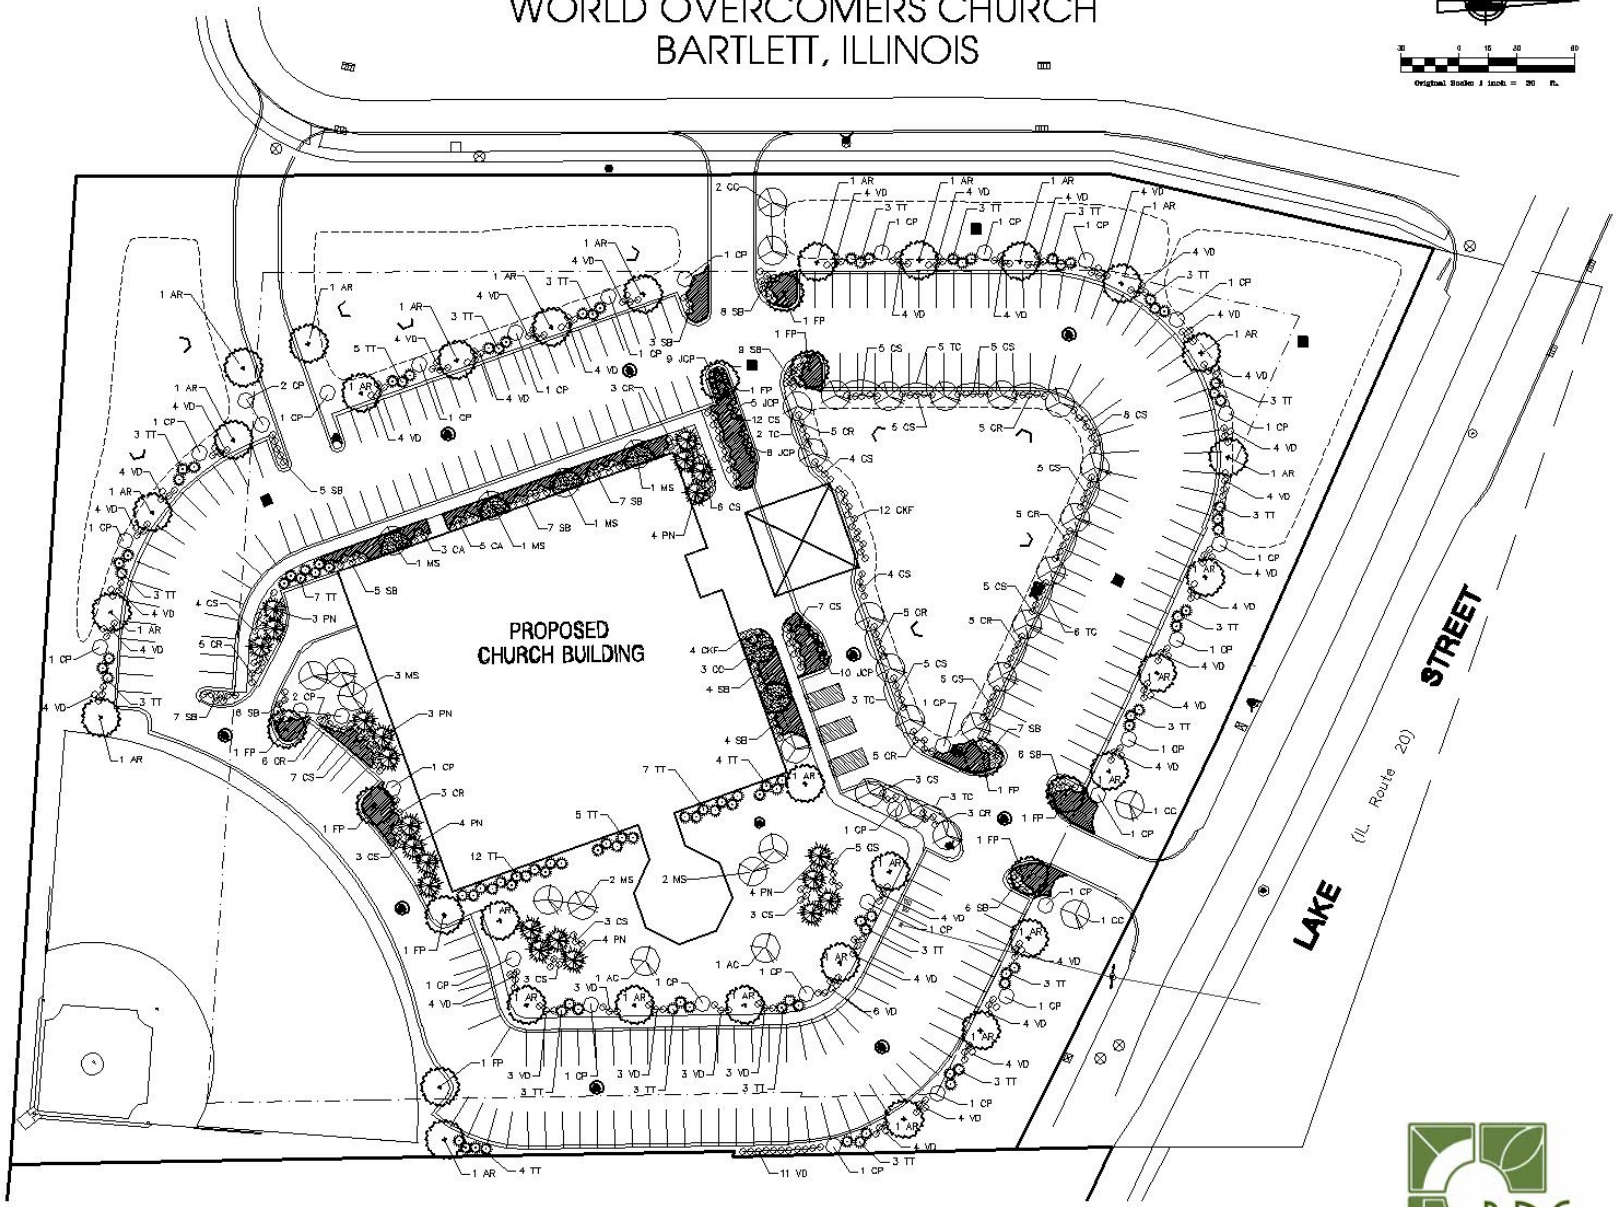

BDS DESIGN GROUP, INC.